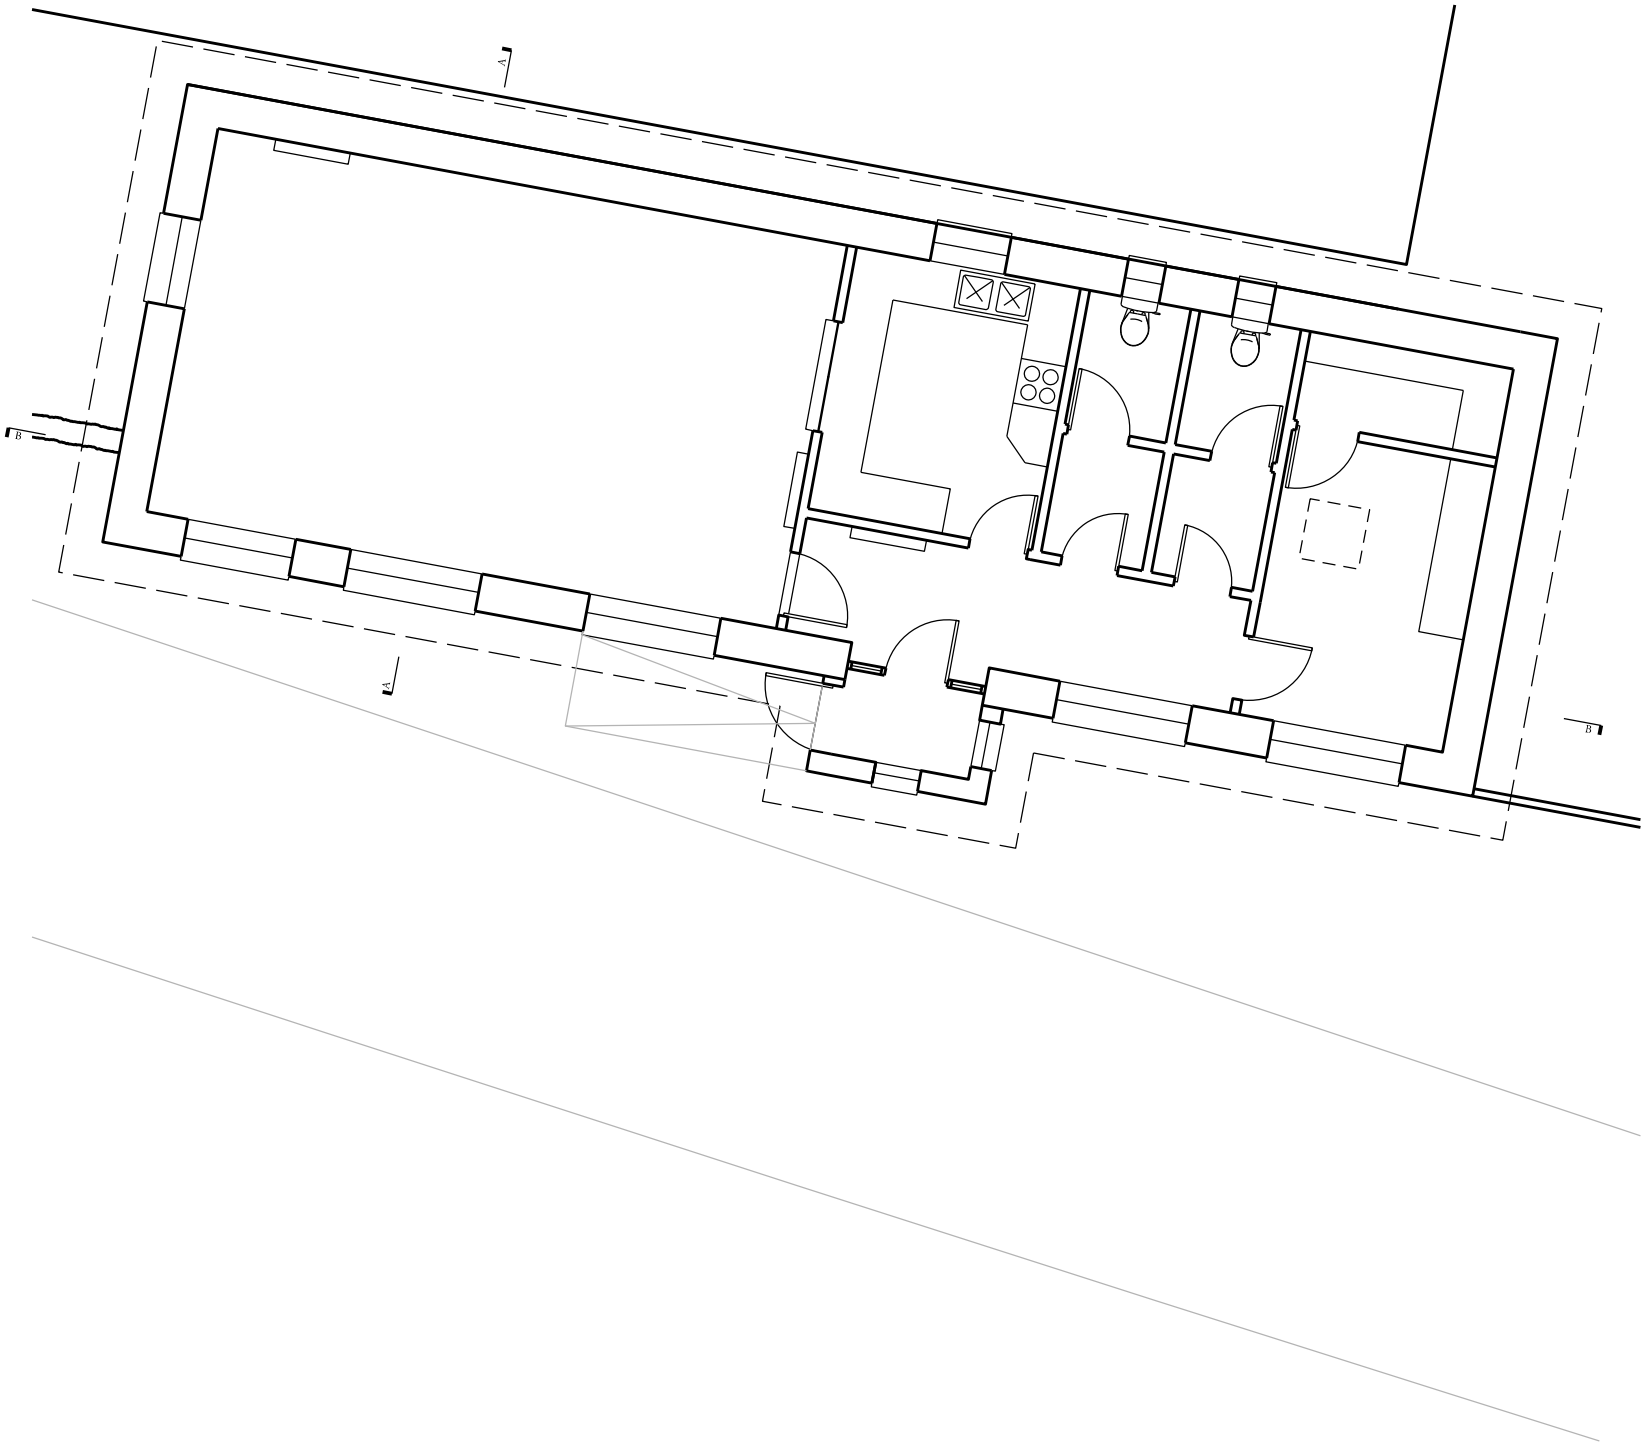


NOTES
1. Drawings based on survey by GS.
2. Do not scale from drawing and use written dimensions where given only.
3. Dimensions where given refer to structural dimensions unless otherwise stated.
4. All dimensions and conditions to be verified on site prior to the commencement.
5. All drawings to be read in conjunction with all other consultant drawings, all specification.
6. Drawings to be used for the purpose for which they have been prepared only.

0 2.0m
1.0m
N

Drawing Record


a 05 09 2022 Changes after meeting
b -
c -

Existing Ground Floor Plan title	Village Hall project
	Piddinghoe site
GS024_E101 drawing no.	1.100 @ A4 scale
Feb 2018 date created	 revision


G.S

GUYLEE SIMMONDS ARCHITECTS

hello@guyleesimmonds.com
www.guyleesimmonds.com
registered in the UK 11087556
registered in Norway 927 356 813

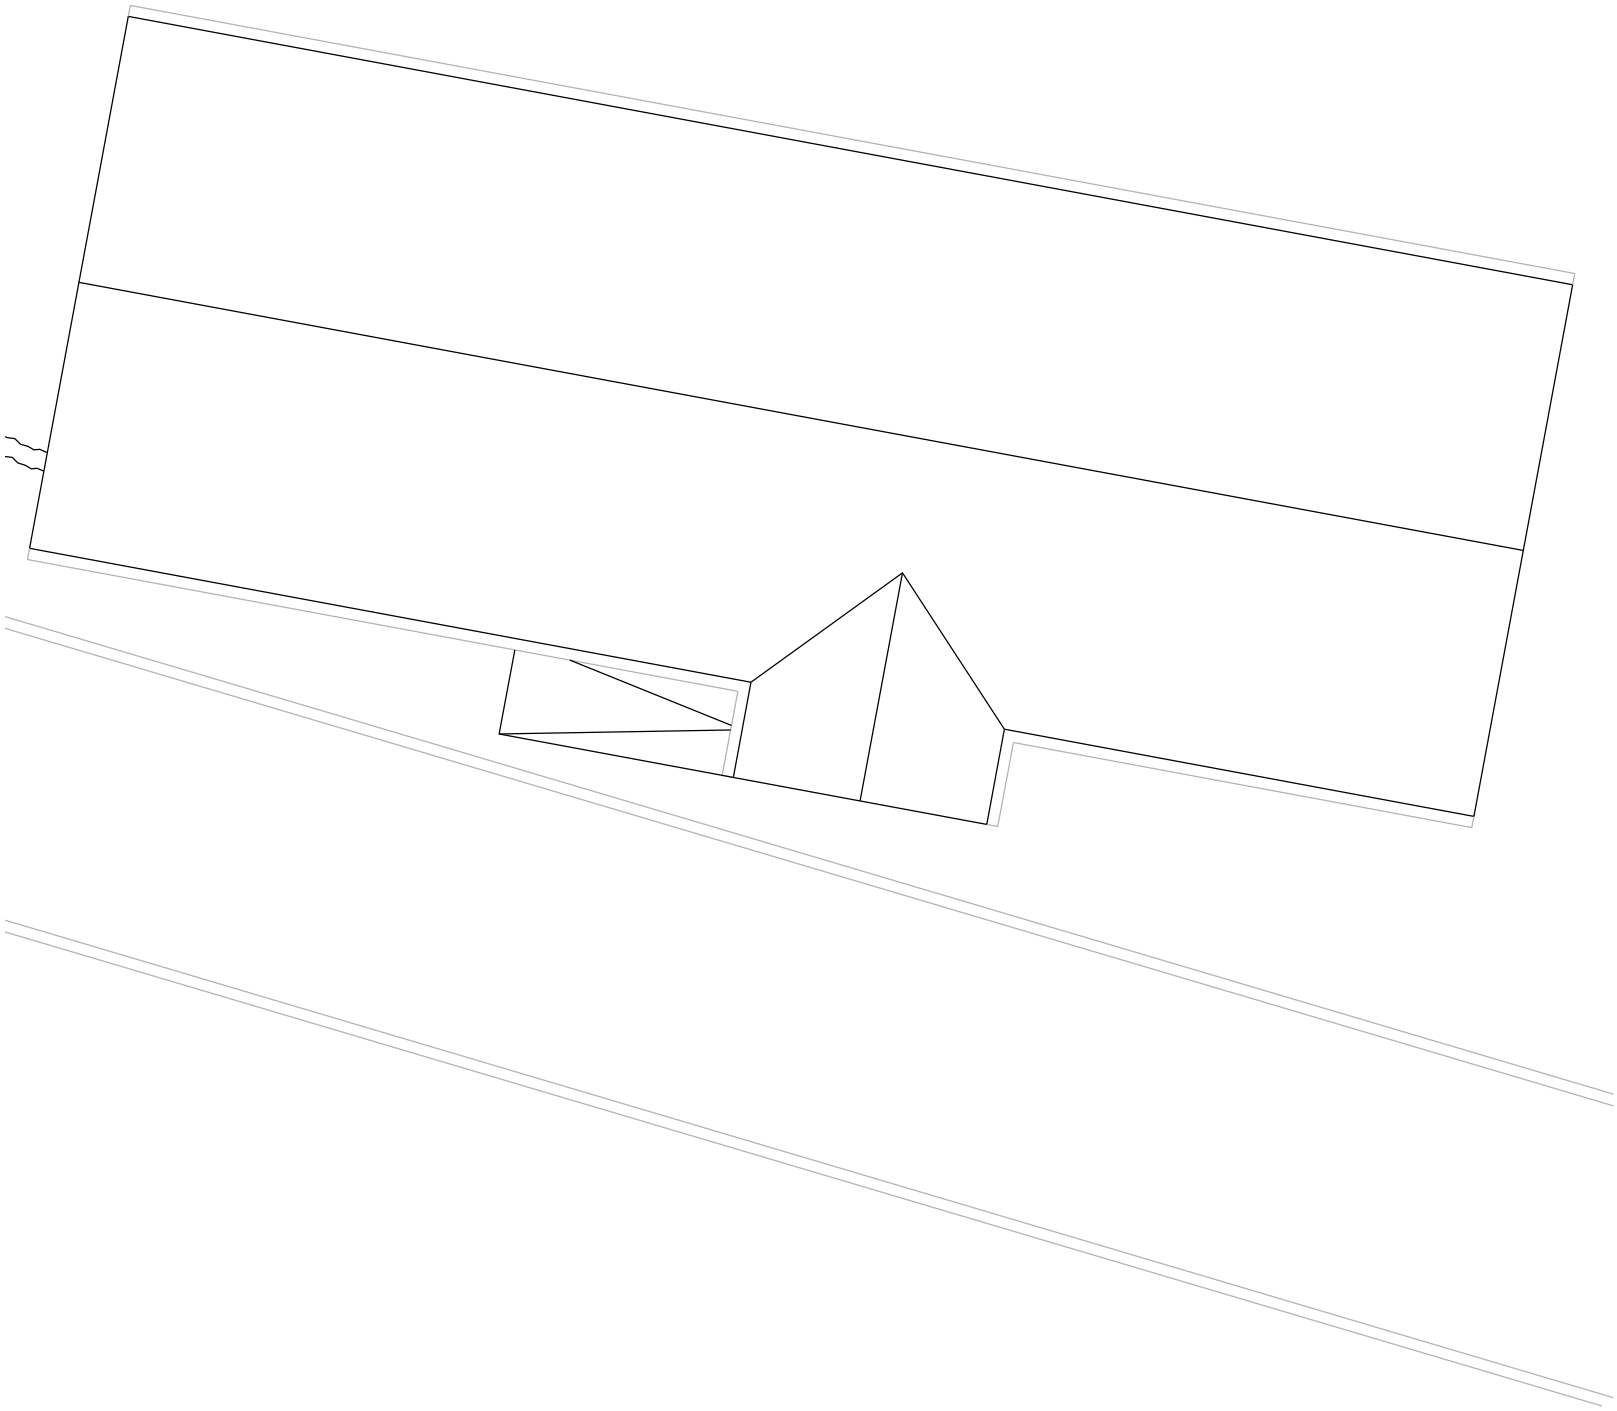

NOTES
1. Drawings based on survey by GS.
2. Do not scale from drawing and use written dimensions where given only.
3. Dimensions where given refer to structural dimensions unless otherwise stated.
4. All dimensions and conditions to be verified on site prior to the commencement.
5. All drawings to be read in conjunction with all other consultant drawings, all specification.
6. Drawings to be used for the purpose for which they have been prepared only.

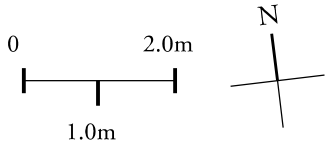

Drawing Record


a
b -
c -

Existing Roof Plan title	Village Hall project
	Piddinghoe site
GS024_E102 drawing no.	1.100 @ A4 scale
Feb 2018 date created	 revision


G.S

GUYLEE SIMMONDS ARCHITECTS

hello@guyleesimmonds.com
www.guyleesimmonds.com
registered in the UK 11087556
registered in Norway 927 356 813

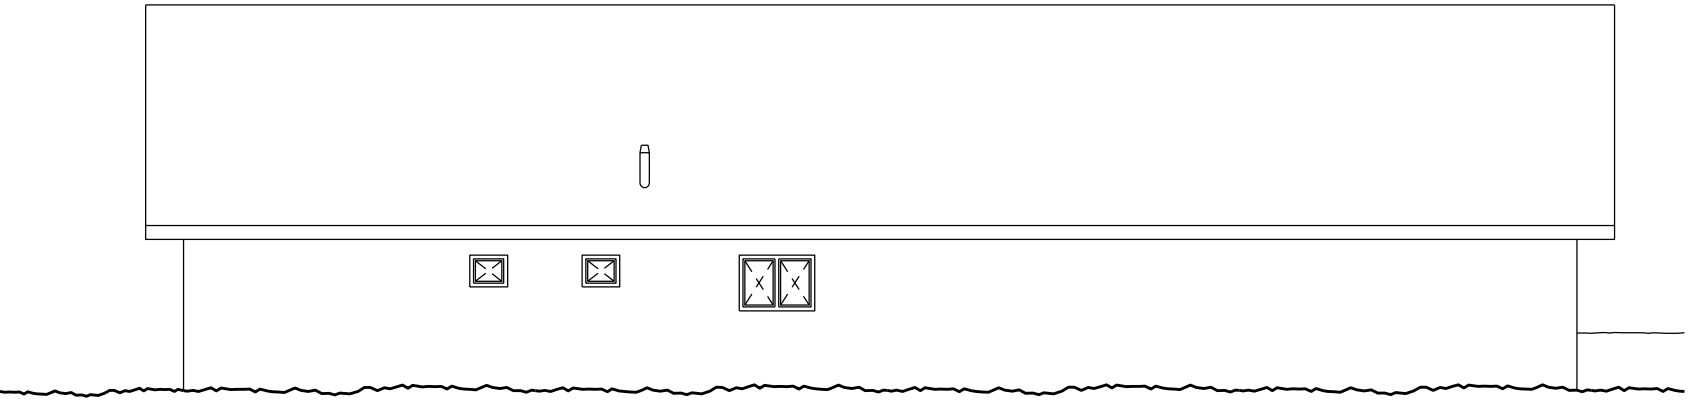

North Elevation

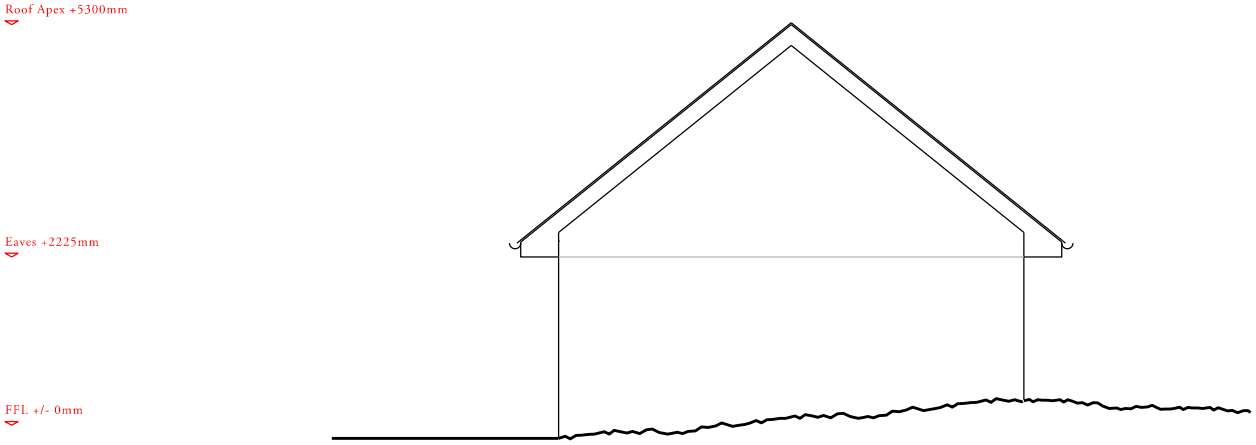

East Elevation

NOTES
1. Drawings based on survey by GS.
2. Do not scale from drawing and use written dimensions where given only.
3. Dimensions where given refer to structural dimensions unless otherwise stated.
4. All dimensions and conditions to be verified on site prior to the commencement.
5. All drawings to be read in conjunction with all other consultant drawings, all specification.
6. Drawings to be used for the purpose for which they have been prepared only.


0 2.0m
1.0m
N

Drawing Record


a
b -
c -

Existing North & East Elevations title	Village Hall project
	Piddinghoe site
GS024_E201 drawing no.	1.100 @ A4 scale
Feb 2018 date created	 revision

G.S
GUYLEE SIMMONDS ARCHITECTS
hello@guyleesimmonds.com
www.guyleesimmonds.com
registered in the UK 11087556
registered in Norway 927 356 813

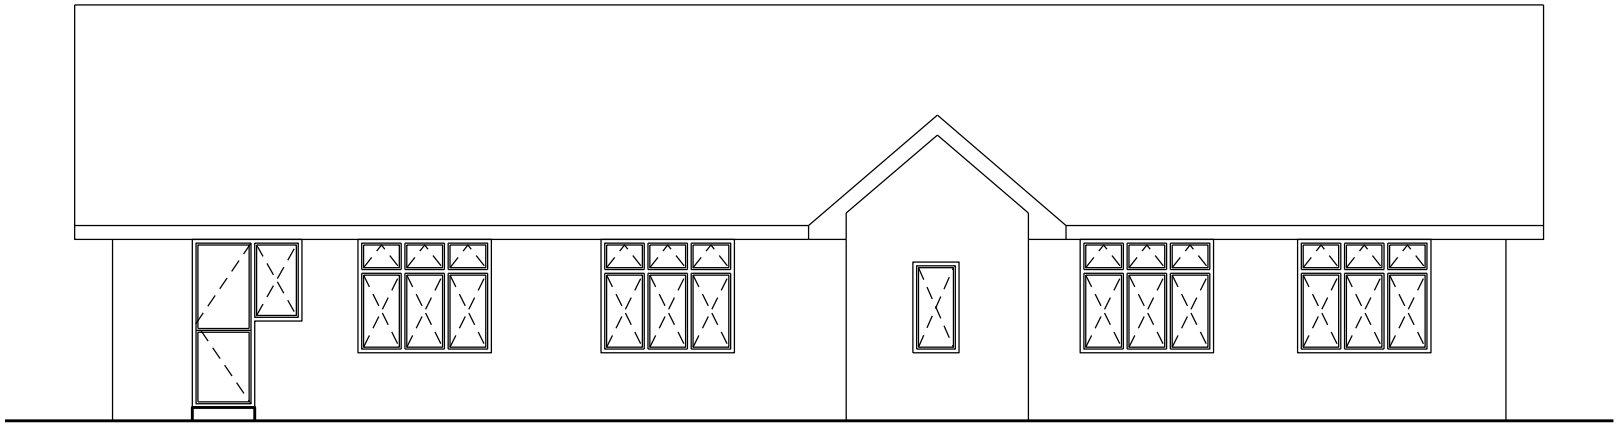


South Elevation

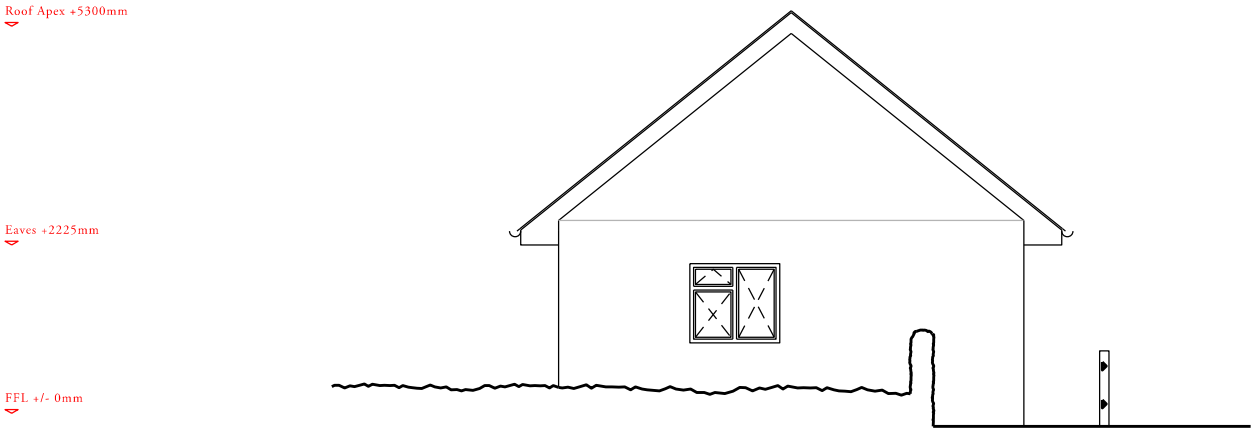

West Elevation

NOTES
1. Drawings based on survey by GS.
2. Do not scale from drawing and use written dimensions where given only.
3. Dimensions where given refer to structural dimensions unless otherwise stated.
4. All dimensions and conditions to be verified on site prior to the commencement.
5. All drawings to be read in conjunction with all other consultant drawings, all specification.
6. Drawings to be used for the purpose for which they have been prepared only.

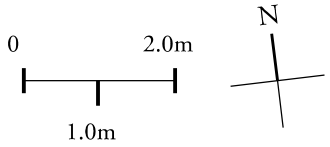

Drawing Record

a
b -
c -

Existing South & West Elevations title	Village Hall project
	Piddinghoe site
GS024_E202 drawing no.	1.100 @ A4 scale
Feb 2018 date created	 revision

G.S

GUYLEE SIMMONDS ARCHITECTS

hello@guyleesimmonds.com
www.guyleesimmonds.com
registered in the UK 11087556
registered in Norway 927 356 813